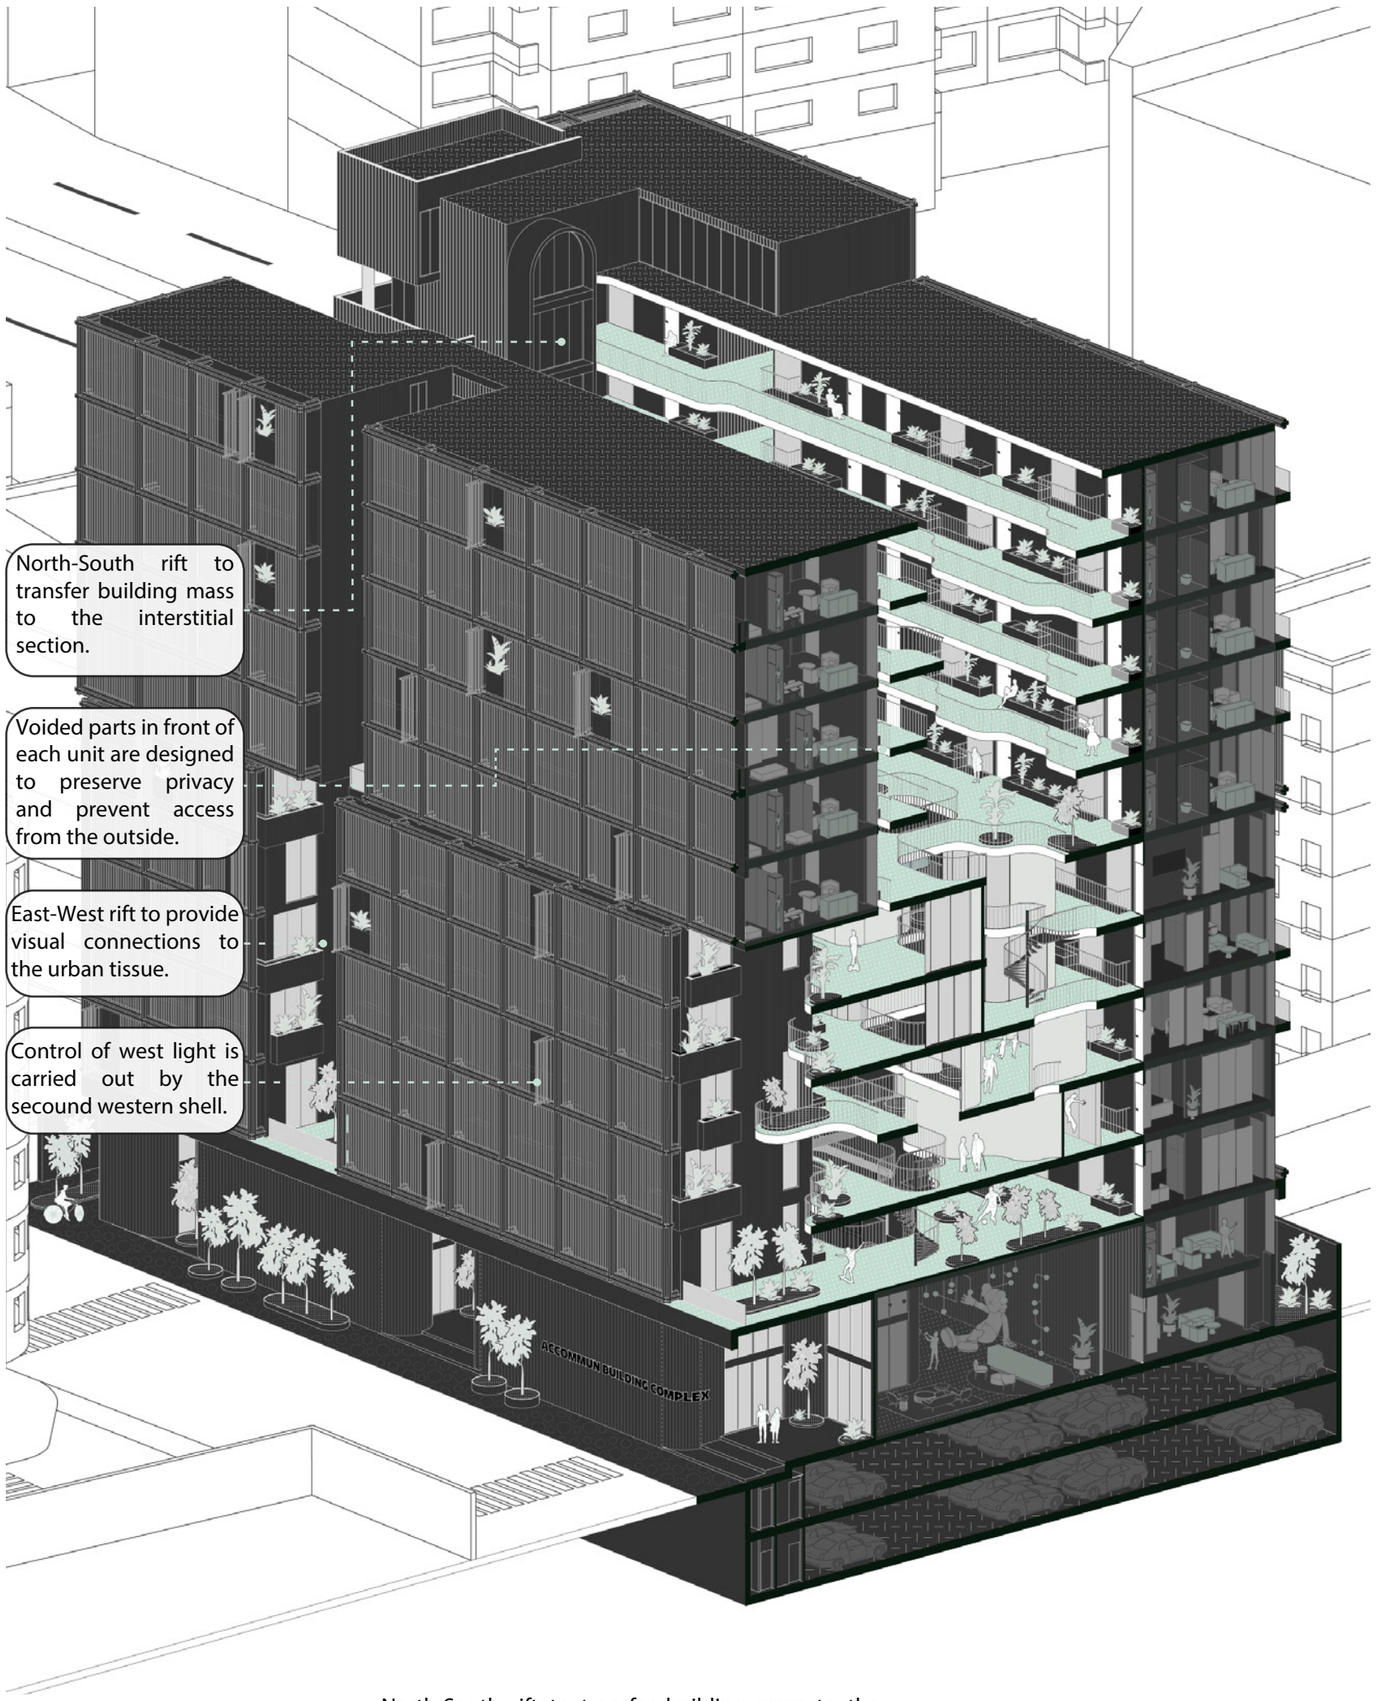

Section Perspective

North-South rift to transfer building mass to the interstitial section.

Physical Program - Residential

Physical Program - Interstitial Space

Interstitial Space -3rd Floor

Interstitial Space - 5th Floor

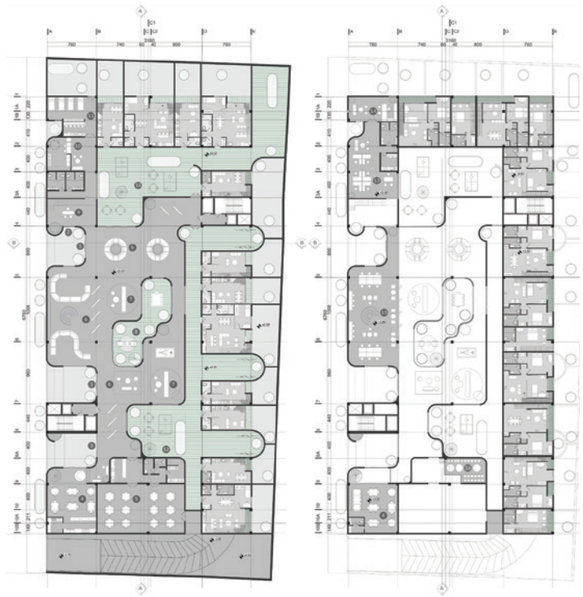

Lobby Plan

Mezzanine Lobby Plan

1st Floor

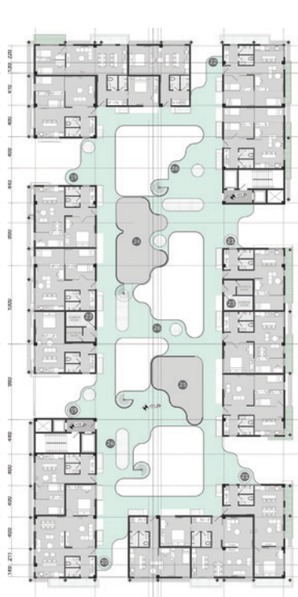

2ndFloor

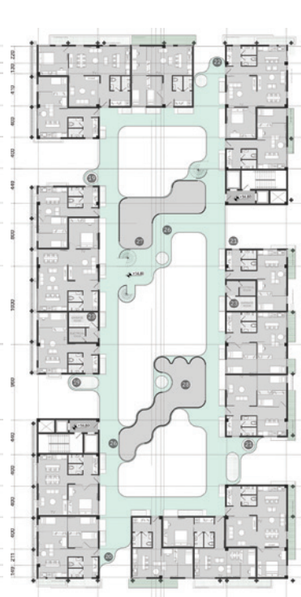

3rdFloor

4thFloor

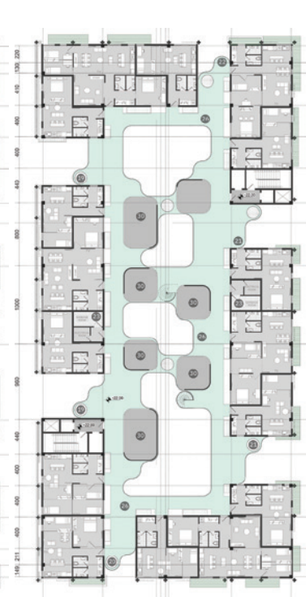

5thFloor

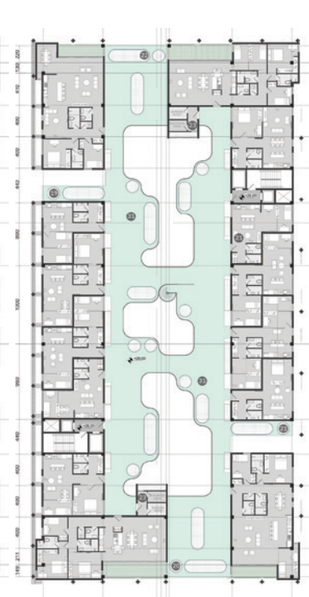

6th- 10th Floor

Lobby Entrance

Interstitial Space - Shared courtyard - North side

Interstitial Space - Shared courtyard - South side